







BLOCK 1 - House 01




BUILT SURFACE (Terrace 100%) 78.30 m²

TOTAL USABLE SURFACE 71.00 m²



DIN A3 (1/75)
0 1 2 3 4 5

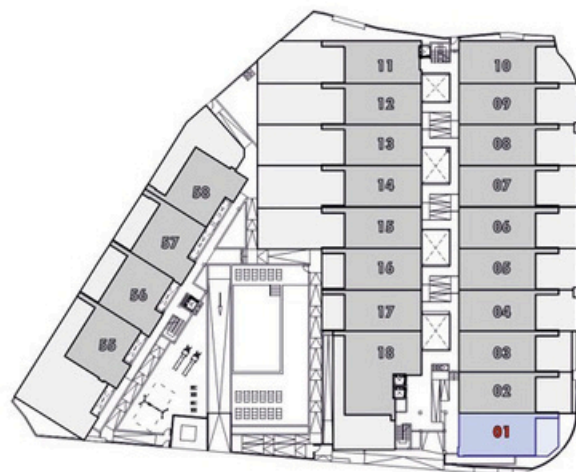

Ground Floor




1st. Floor



2nd. Floor

BLOCK 1 - House 02-04-06-08-10

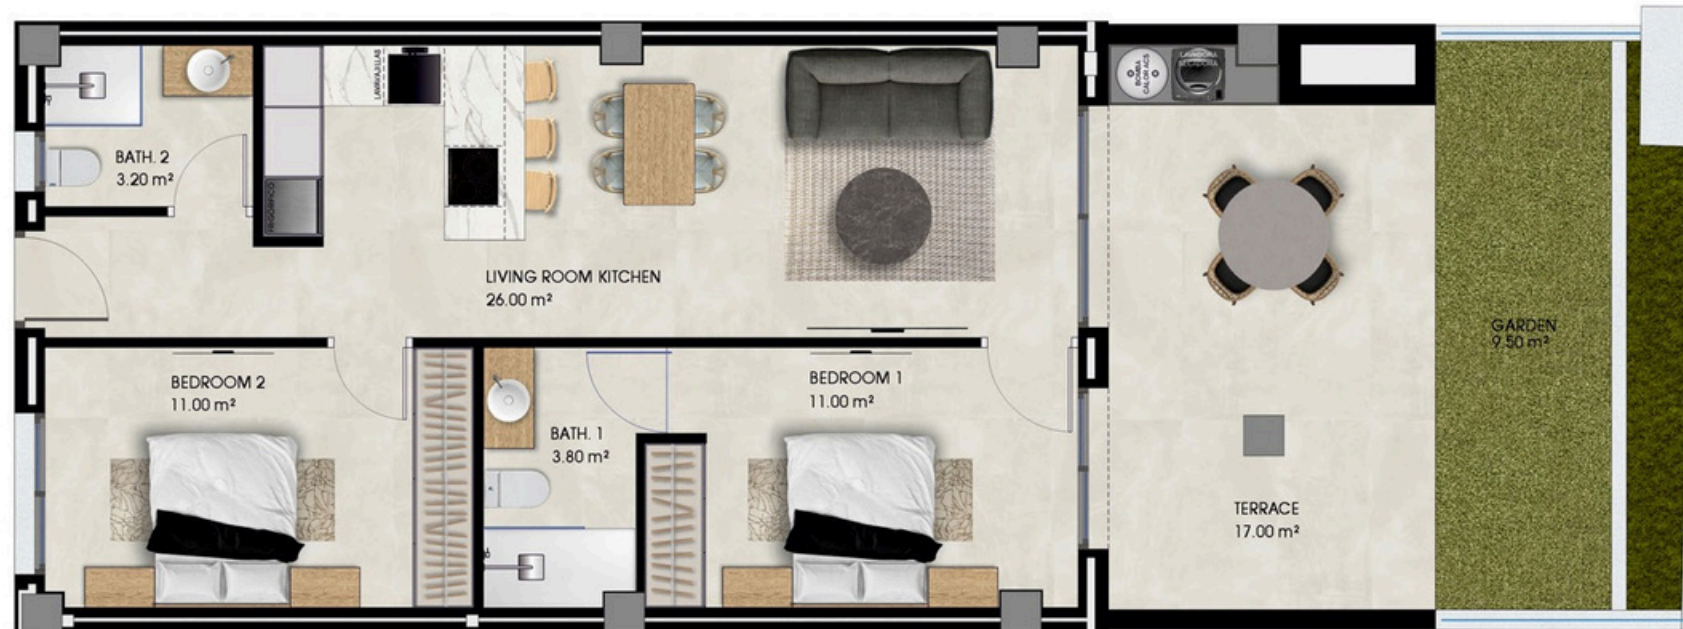

BUILT SURFACE (Terrace 100%) 78.30 m²

TOTAL USABLE SURFACE 72.00 m²

GARDEN 9.50 m²



DIN A3 (1/75)
0 1 2 3 4 5



Ground Floor



1st. Floor



2nd. Floor

BLOCK 1 - House 03-05-07-09



BUILT SURFACE (Terrace 100%) 78.30 m²

TOTAL USABLE SURFACE 72.00 m²

GARDEN 9.50 m²



Ground Floor



1st. Floor



2nd. Floor


BLOCK 1 - House 11



BUILT SURFACE (Terrace 100%) **78.80 m²**

TOTAL USABLE SURFACE **71.50 m²**

GARDEN **46.00 m²**

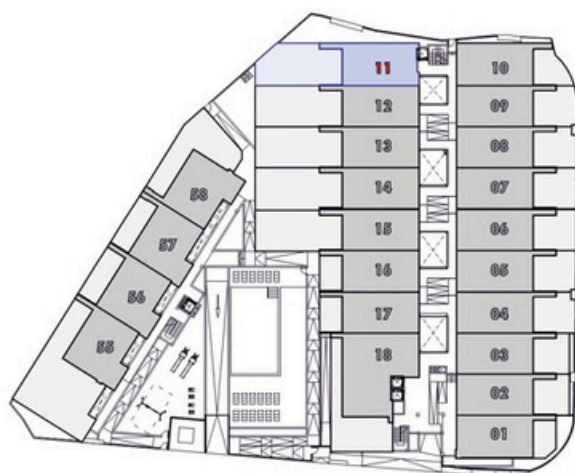

Ground Floor



1st. Floor



2nd. Floor



DIN A3 (1/75)

0 1 2 3 4 5

BLOCK 1 - House 12-14



BUILT SURFACE (Terrace 100%) **78.30 m²**

TOTAL USABLE SURFACE **72.00 m²**

GARDEN **50.00 m²**



Ground Floor



1st. Floor



2nd. Floor



DIN A3 (1/75)
0 1 2 3 4 5

BLOCK 1 - House 13-15



BUILT SURFACE (Terrace 100%) **78.30 m²**

TOTAL USABLE SURFACE **72.00 m²**

GARDEN **50.00 m²**



Ground Floor



1st. Floor



2nd. Floor



DIN A3 (1/75)
0 1 2 3 4 5

BLOCK 1 - House 16-30-32-34-47-49




BUILT SURFACE (Terrace 100%) 78.30 m²

TOTAL USABLE SURFACE 72.00 m²



DIN A3 (1/75)
0 1 2 3 4 5

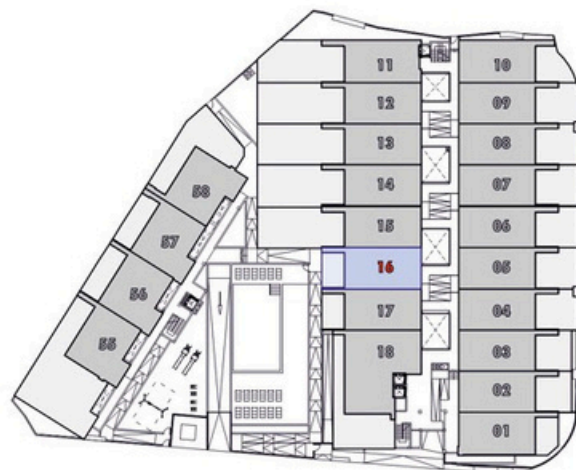

Ground Floor



1st. Floor



2nd. Floor

BLOCK 1 - House 17-31-33-35-48-50




BUILT SURFACE (Terrace 100%) 78.30 m²

TOTAL USABLE SURFACE 72.00 m²



DIN A3 (1/75)
0 1 2 3 4 5

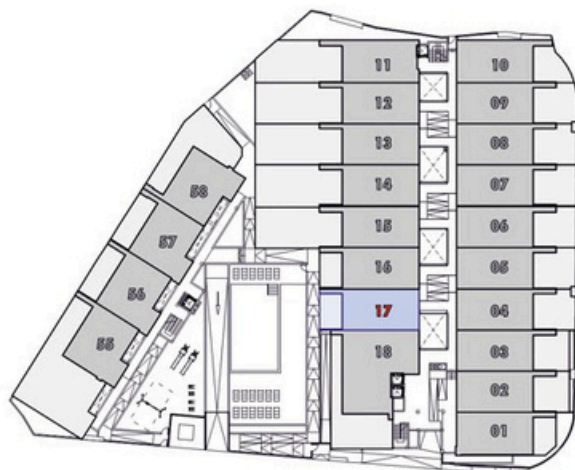

Ground Floor



1st. Floor



2nd. Floor

BLOCK 1 - House 18



DIN A3 (1/75)


0 1 2 3 4 5



Ground Floor



1st. Floor

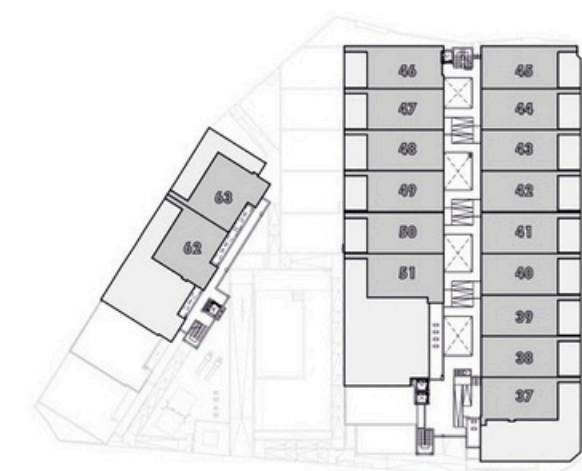

2nd. Floor

BLOCK 1 - House 19-21-23-25-27-38-40-42-44




BUILT SURFACE (Terrace 100%) 78.30 m²

TOTAL USABLE SURFACE 71.00 m²



DIN A3 (1/75)
0 1 2 3 4 5

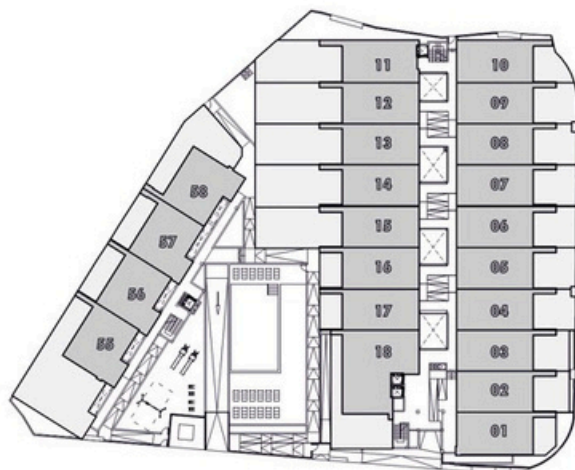

Ground Floor



1st. Floor



2nd. Floor

BLOCK 1 - House 20-22-24-26-28-39-41-43-45




BUILT SURFACE (Terrace 100%) 78.30 m²

TOTAL USABLE SURFACE 72.00 m²



DIN A3 (1/75)
0 1 2 3 4 5

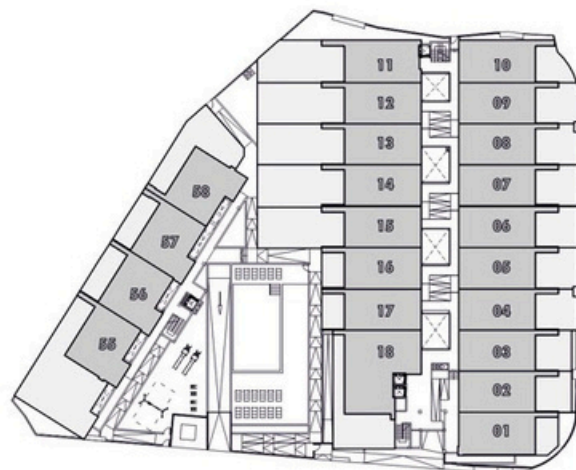

Ground Floor




1st. Floor



2nd. Floor

BLOCK 1 - House 29-46

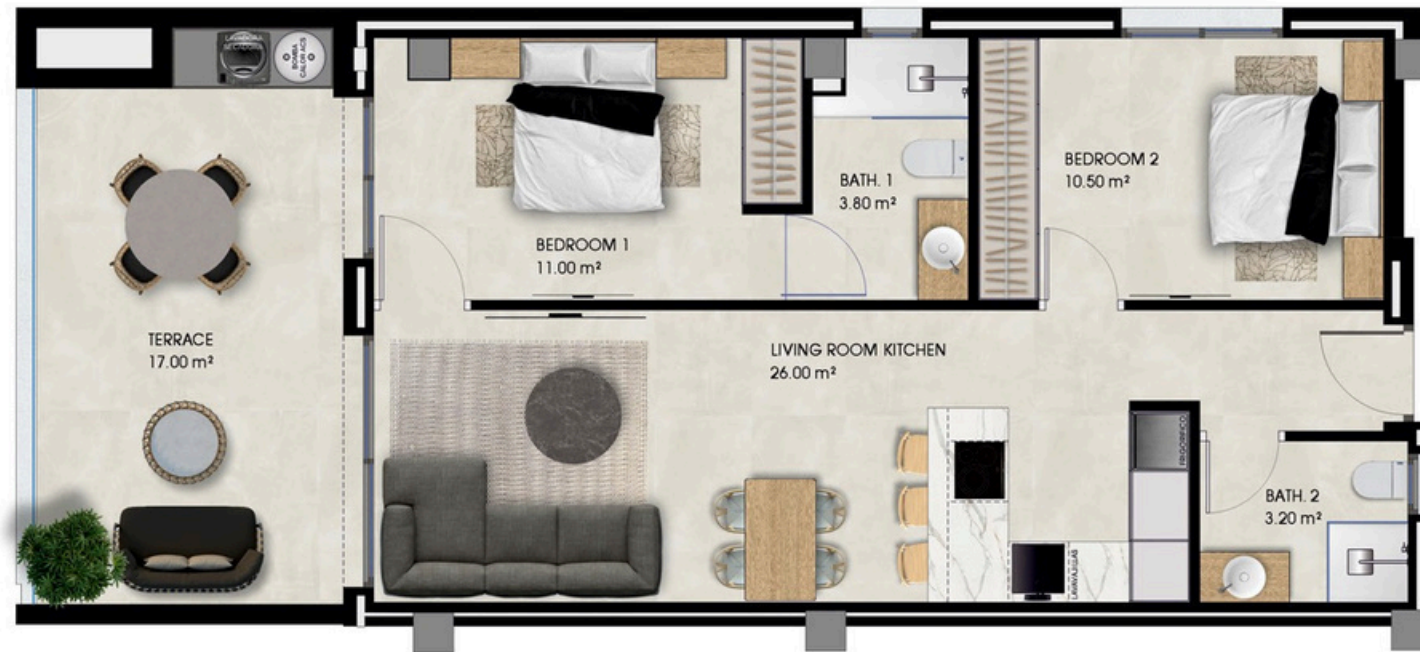


BUILT SURFACE (Terrace 100%) 78.00 m²

TOTAL USABLE SURFACE 71.50 m²



DIN A3 (1/75)
0 1 2 3 4 5

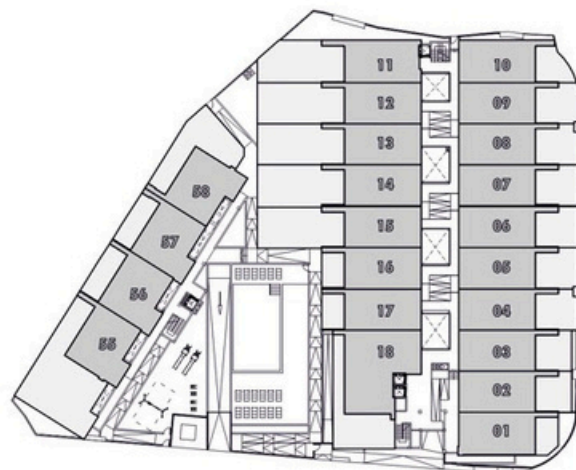

Ground Floor



1st. Floor



2nd. Floor

BLOCK 1 - House 36




BUILT SURFACE (Terrace 100%) 78.80 m²

TOTAL USABLE SURFACE 72.00 m²

UNCOVERED TERRACE 60.50 m²



DIN A3 (1/75)
0 1 2 3 4 5

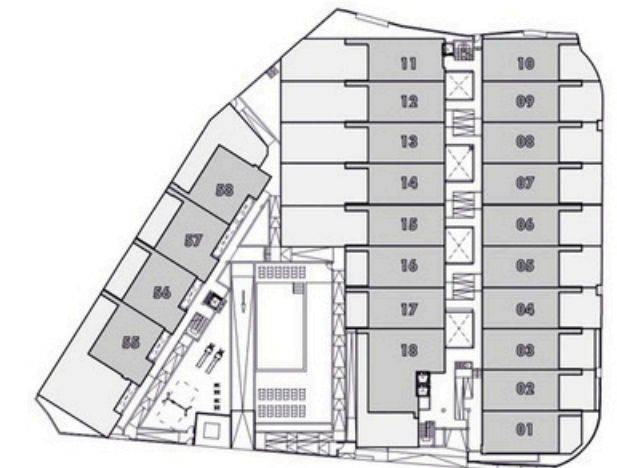

Ground Floor



1st. Floor



2nd. Floor

BLOCK 1 - House 37




BUILT SURFACE (Terrace 100%) 78.80 m²

TOTAL USABLE SURFACE 72.00 m²

UNCOVERED TERRACE 75.70 m²



DIN A3 (1/75)

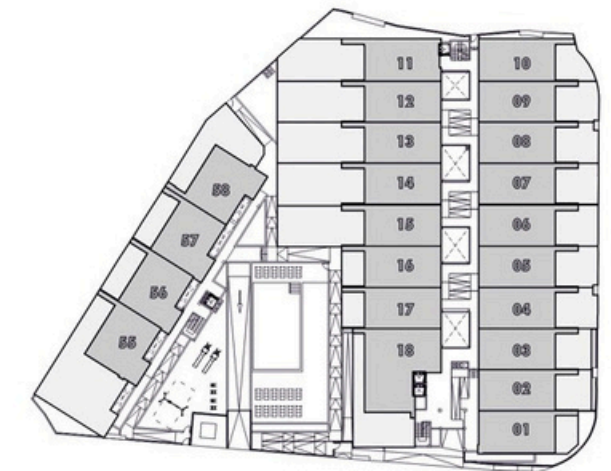

Ground Floor



1st. Floor



2nd. Floor

BLOCK 1 - House 51



BUILT SURFACE (Terrace 100%) **78.80 m²**

TOTAL USABLE SURFACE **72.00 m²**

UNCOVERED TERRACE **138.50 m²**



DIN A3 (1/75)



Ground Floor



1st. Floor



2nd. Floor

BLOCK 2 - House 52


BUILT SURFACE (Terrace 100%) 91.10 m²

TOTAL USABLE SURFACE 82.30 m²

UNCOVERED TERRACE 17.00 m²



DIN A3 (1/75)
0 1 2 3 4 5

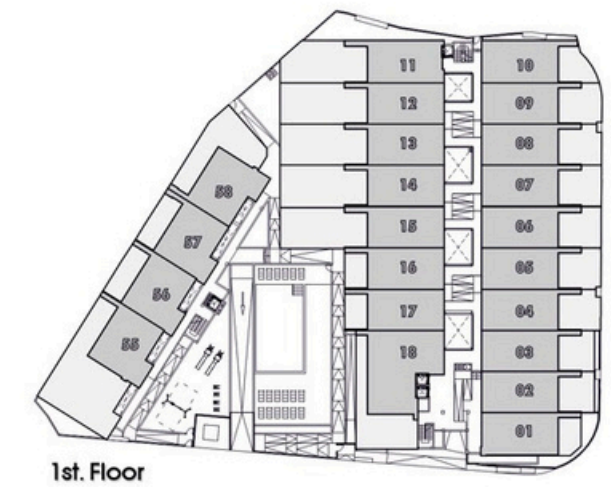

BLOCK 2 - House 53-54-56-57-60




BUILT SURFACE (Terrace 100%)	90.00 m²
TOTAL USABLE SURFACE	82.30 m²



DIN A3 (1/75)

0 1 2 3 4 5

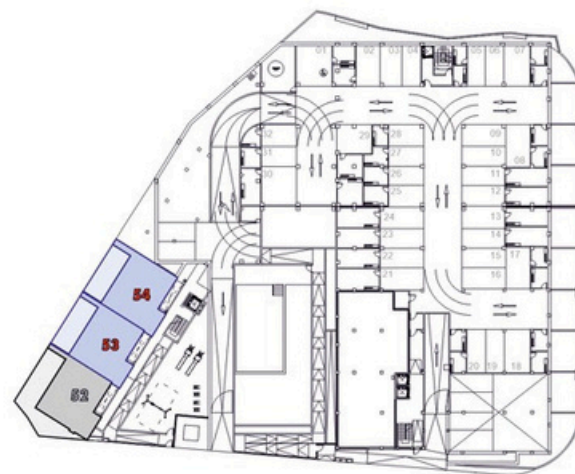

Ground Floor



1st. Floor



2nd. Floor



3rd. Floor

BLOCK 2 - House 55-59-62



BUILT SURFACE (Terrace 100%) 91.10 m²


TOTAL USABLE SURFACE 82.30 m²

UNCOVERED TERRACE 87.00 m²



DIN A3 (1/75)

0 1 2 3 4 5

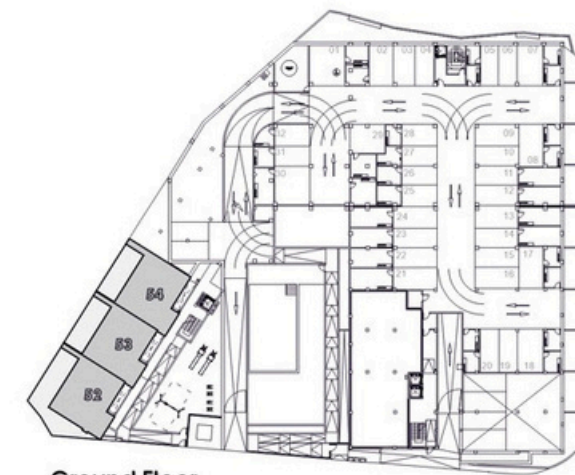

Ground Floor



1st. Floor



2nd. Floor



3rd. Floor

BLOCK 2 - House 58


BUILT SURFACE (Terrace 100%) 109.10 m²

TOTAL USABLE SURFACE 100.30 m²

GARDEN 18.00 m²



DIN A3 (1/75)
0 1 2 3 4 5

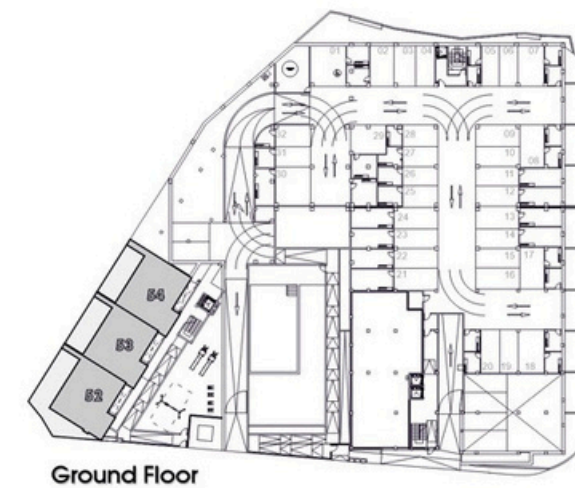

BLOCK 2 - House 61-63

BUILT SURFACE (Terrace 100%) 109.10 m²

TOTAL USABLE SURFACE 100.30 m²



DIN A3 (1/75)
0 1 2 3 4 5

